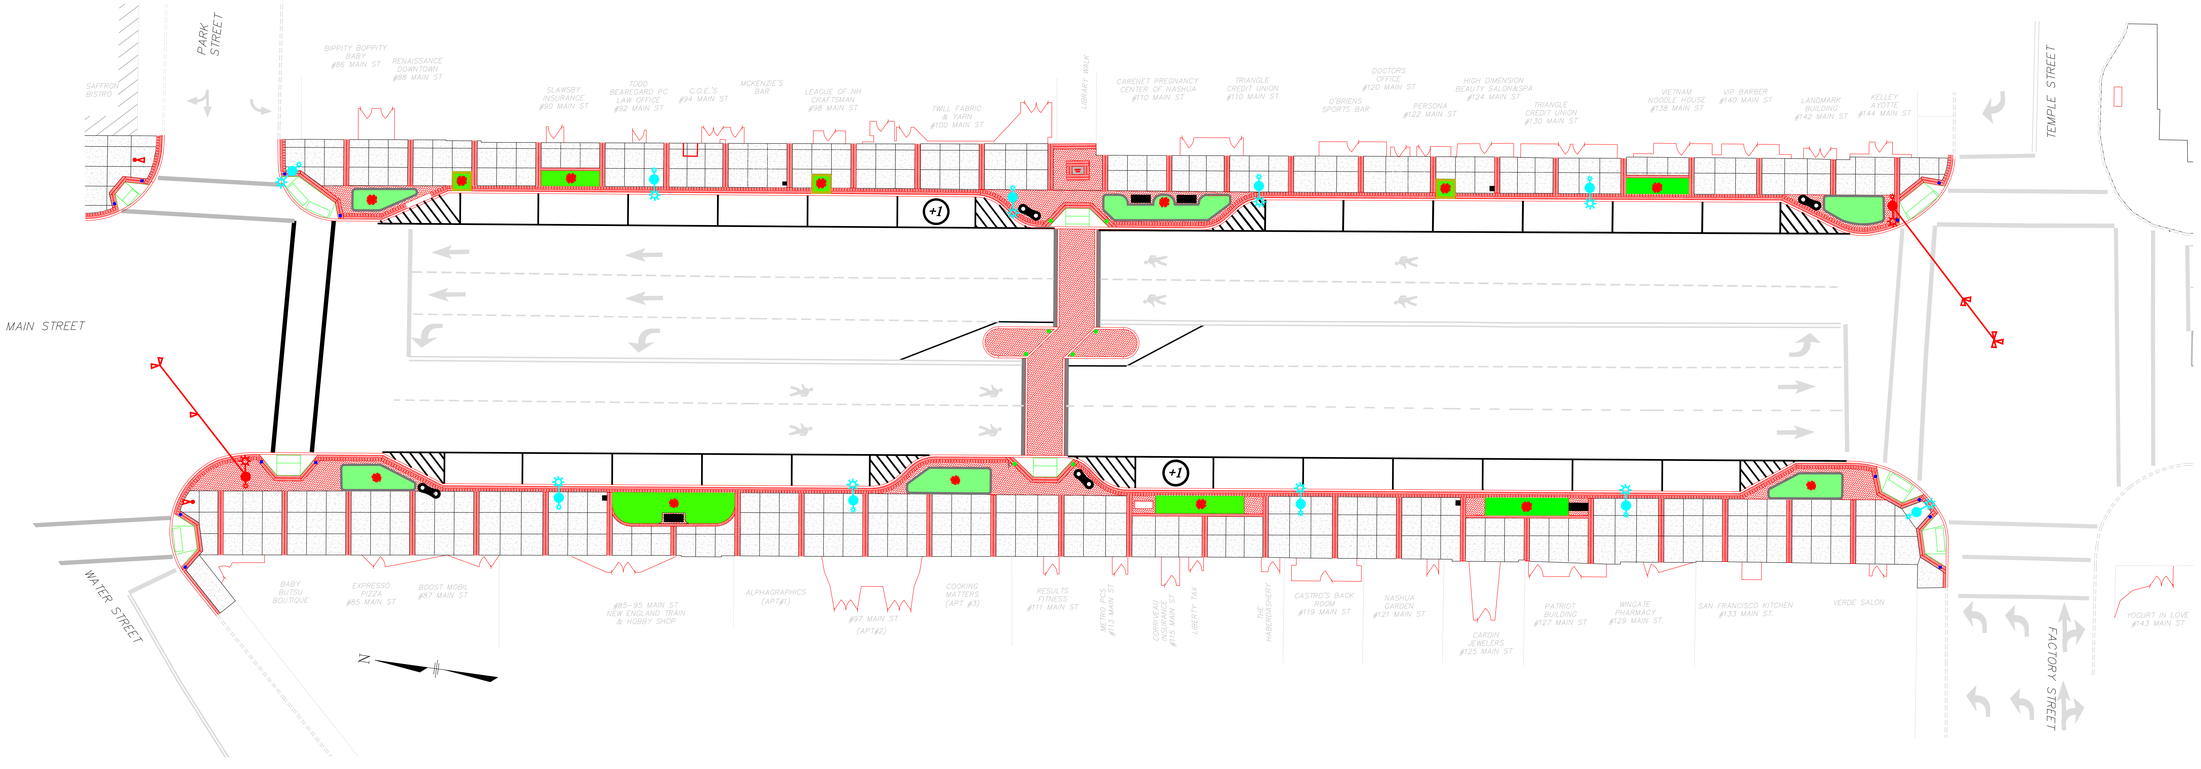

NO.	DATE	REVISION

NASHUA, NEW HAMPSHIRE
PROPOSED PLAN OF BLOCK 2

MAIN STREET SIDEWALK WATER TO FACTORY ST.

SCALE: 1" = 10' DATE: APRIL 2013

CITY ENGINEER'S OFFICE

S.D	E.D	E.D
DESIGNED	DRAWN	CHECKED